MARICOPA COUNTY
OFFICIAL PARCEL MAP
STATE OF ARIZONA

PT. SECTION 36 T04N R02E

MAP ID * 782 - 36 - 04 - 04

TOWNSHIP & RANGE GRID NUMBER | SECTION NUMBER | ¼SECTION NUMBER | ¼¼SECTION NUMBER

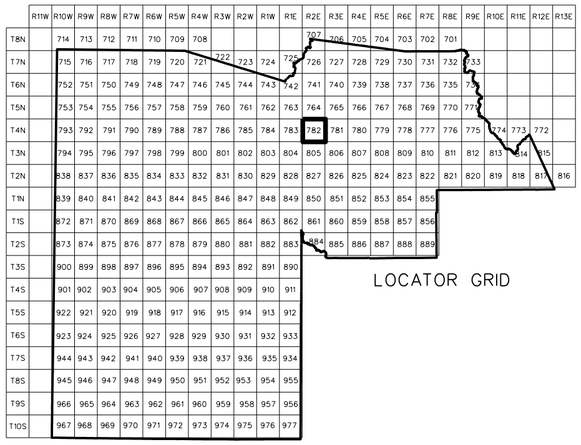

SECTION

06	05	04	03	02	01
07	08	09	10	11	12
18	17	16	15	14	13
19	20	21	22	23	24
30	29	28	27	26	25
31	32	33	34	35	36

1/4 SECTION

02	01
03	04

1/4 1/4 SECTION

02	01
03	04

ASSESSOR BOOKS & MAPS WITHIN THIS AREA

BOOK: 208	MAP: 07
BOOK: 208	MAP: 08
BOOK: 208	MAP: 13
BOOK: 208	MAP: 14
BOOK: 208	MAP: 23

SUBDIVISIONS

VILLAGE MEADOWS NO 9
MCR 104-01, 1964 SUB

VILLAGE MEADOWS NO 10
MCR 105-49, 1965 SUB

MIDWAY INVESTMENT
MCR 315-45, 1988 SUB

MIDWAY
MCR 351-06, 1993 SUB

MIDWAY INVESTMENT 2
MCR 427-45, 1997 SUB

BELL TOYOTA SUBDIVISION
MCR 523-26, 2000 SUB

SCALE: 1" = 100'

N W E S

Maricopa County Assessor G.I.S.

2080701

09-08-2008

MARICOPA COUNTY ASSESSOR'S OFFICE
301 W. JEFFERSON ST.
PHOENIX, AZ 85003
www.maricopa.gov/assessor

LEGEND:

- Subdivision Boundary Line
- Subdivision Boundary Corner
- Street Centerline
- Street Centerline Marker
- Section Corner Marker
- Indicates change in original lot boundary
- Parcel Boundary Line
- Parcel Split Line
- 123-45-678A Parcel Number
- Parcel Boundary Tie-In

REVISION INFORMATION IS LOCATED ON A SEPARATE DOCUMENT

Disclaimer - Indemnification
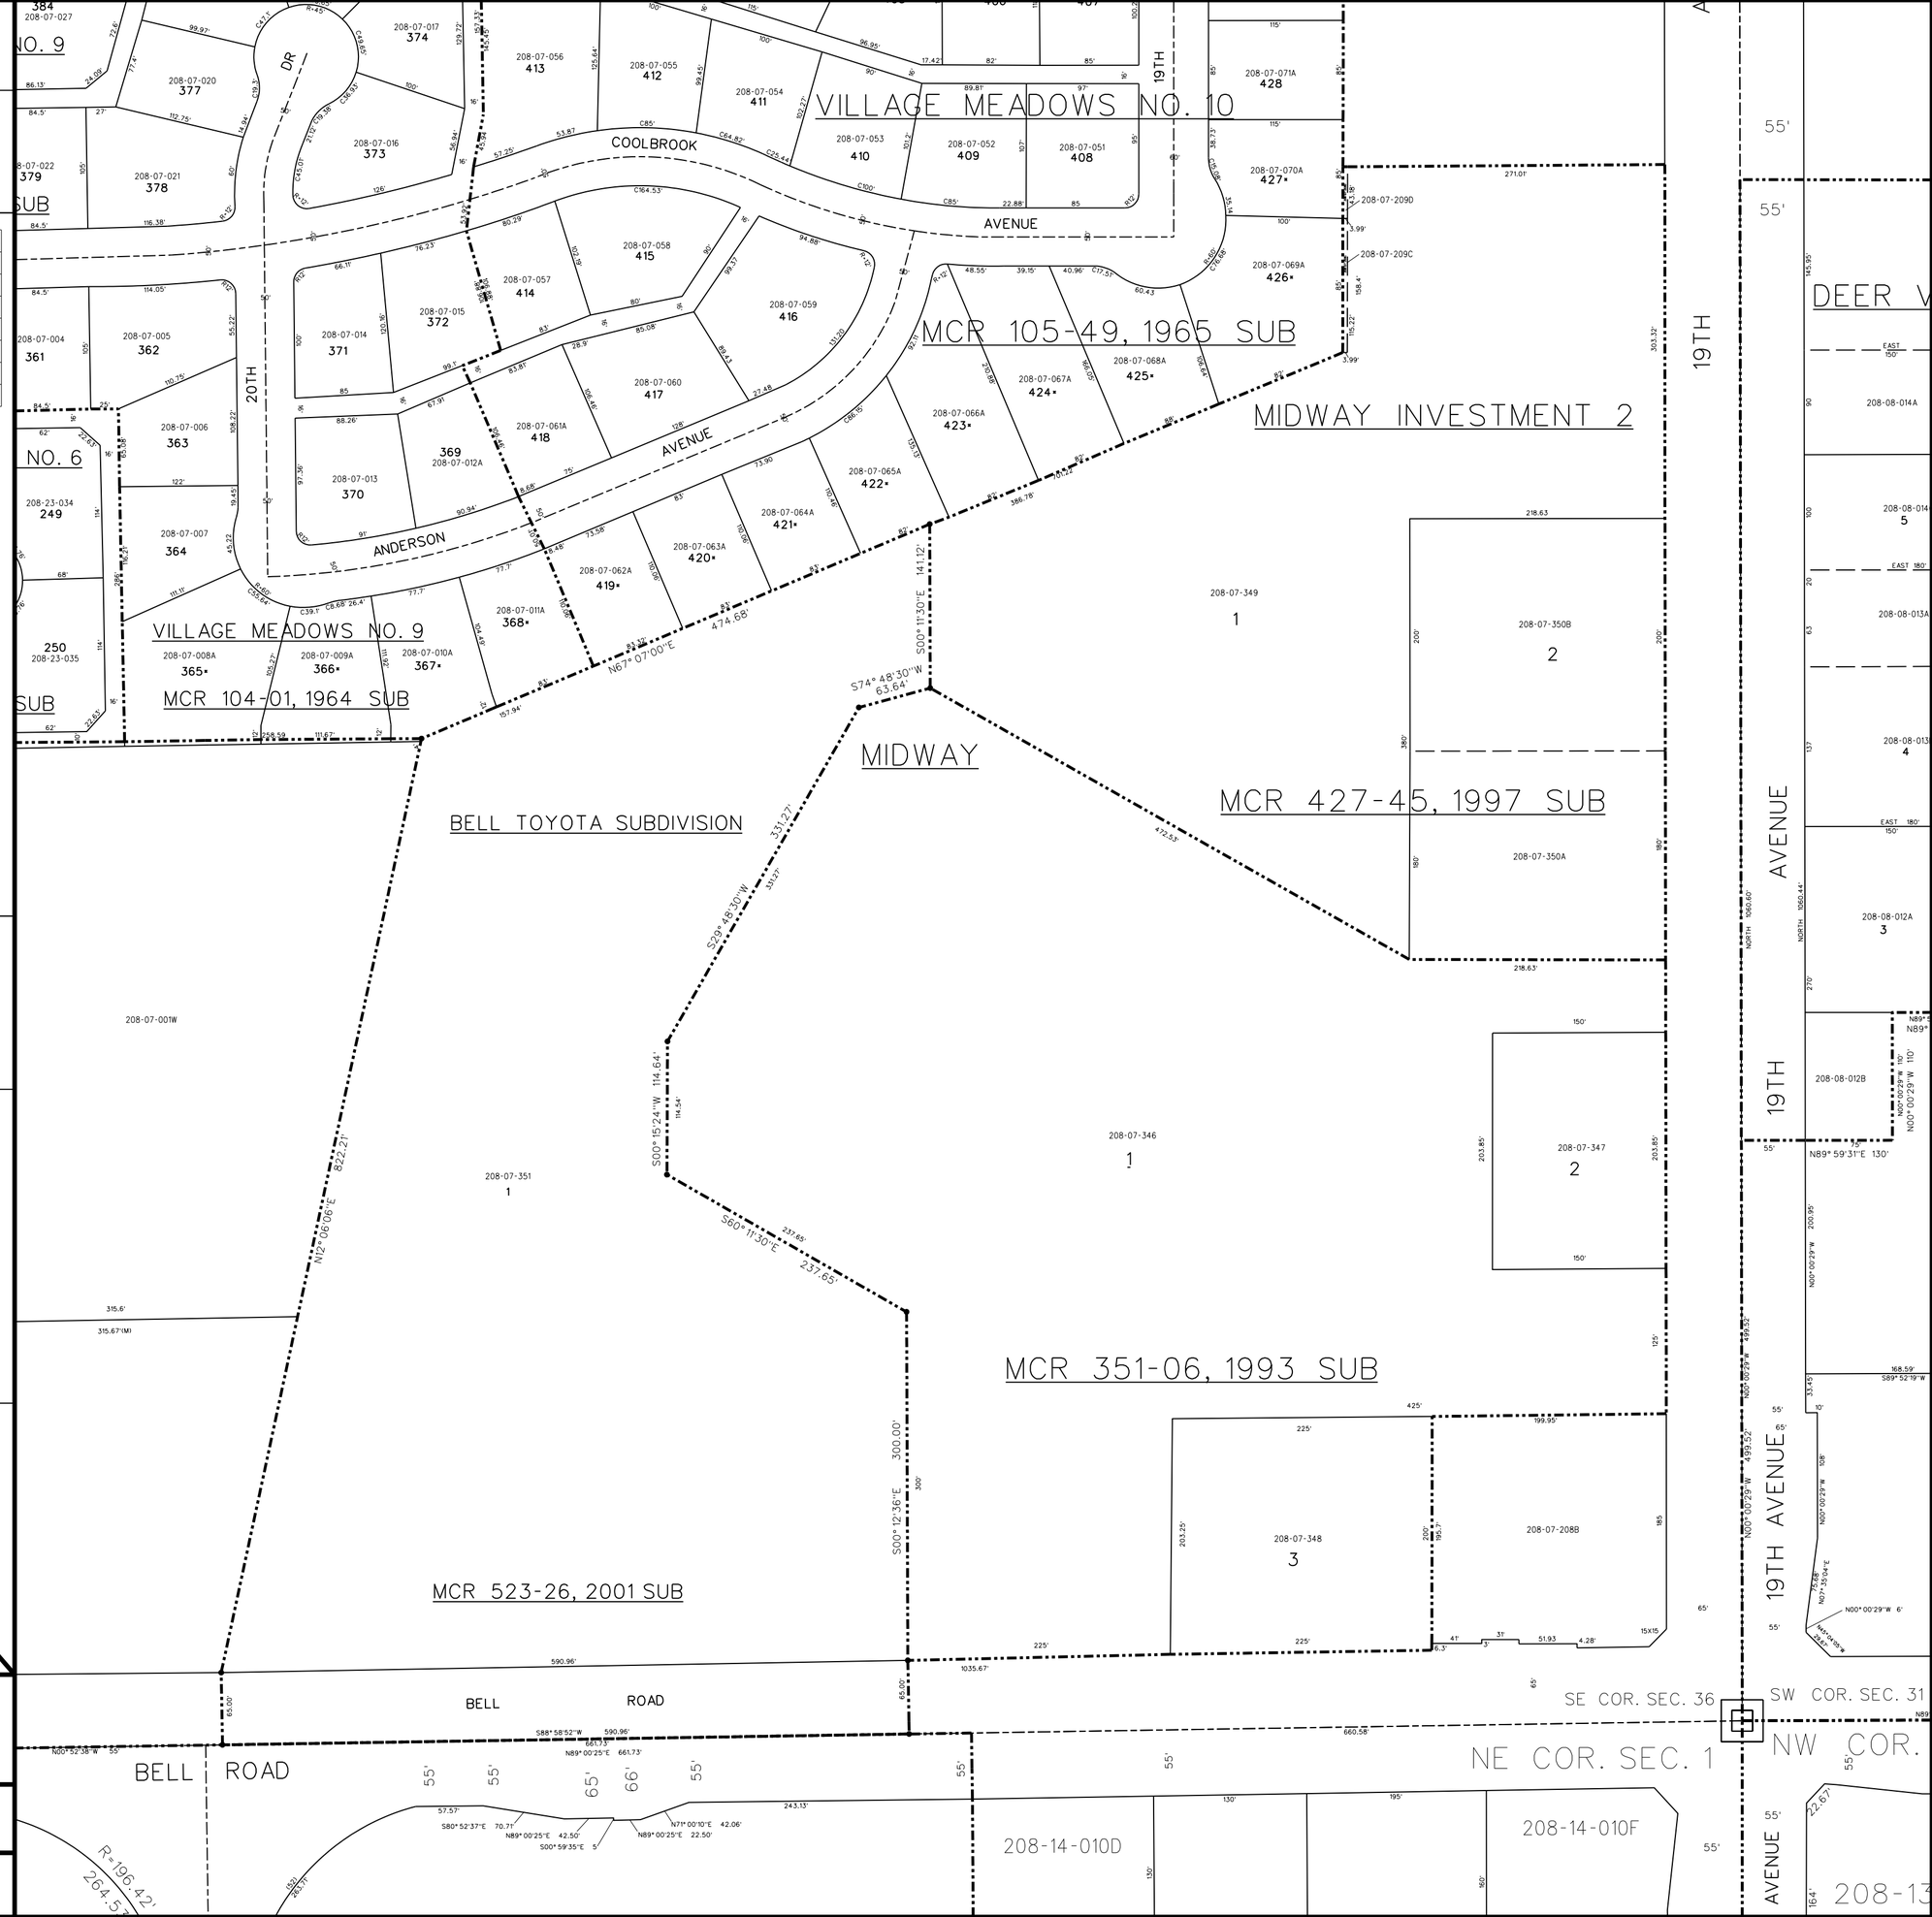
Requester/Purchaser understands and agrees that Maricopa County does not guarantee the accuracy of the data and information requested and hereby expressly disclaims any responsibility for the truth, lack of truth, validity, invalidity, accuracy, inaccuracy of any said data and information. The parcelines on maps are for illustration purposes only and are not intended to be used as a survey product.