# MARICOPA COUNTY
## OFFICIAL PARCEL MAP
### STATE OF ARIZONA

## PT. SECTION 14 T04N R01W

MAP ID • 784 - 14 - 02 - 01

TOWNSHIP & RANGE GRID NUMBER | SECTION NUMBER | ¼SECTION NUMBER | ¼¼SECTION NUMBER

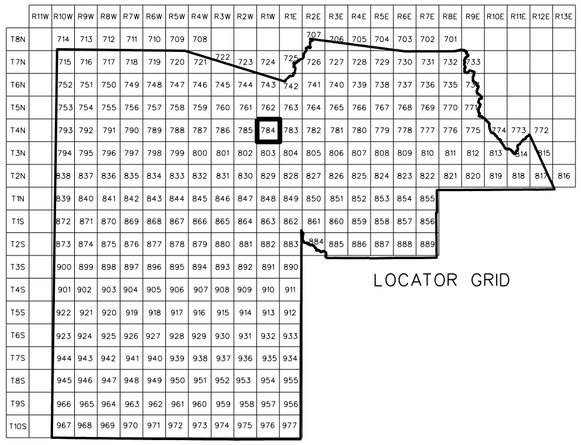


SECTION

| | | | | | |
|---|---|---|---|---|---|
| 06 | 05 | 04 | 03 | 02 | 01 |
| 07 | 08 | 09 | 10 | 11 | 12 |
| 18 | 17 | 16 | 15 | 14 | 13 |
| 19 | 20 | 21 | 22 | 23 | 24 |
| 30 | 29 | 28 | 27 | 26 | 25 |
| 31 | 32 | 33 | 34 | 35 | 36 |

1/4 SECTION

| | | |
|---|---|---|
| | N | |
| W | 02 / 01 | E |
| | 03 / 04 | |
| | S | |

1/4 1/4 SECTION

| | | |
|---|---|---|
| | N | |
| W | 02 / 01 | E |
| | 03 / 04 | |
| | S | |

ASSESSOR BOOKS & MAPS WITHIN THIS AREA

BOOK: 503 MAP: 53
BOOK: 503 MAP: 97

## SUBDIVISIONS

SIERRA MADRE AT CORTE BELLA COUNTRY CLUB UNIT
MCR 672-33, 2005 SUB
EL CAMINO AT CORTE BELLA COUNTRY CLUB UNIT M
MCR 720-21, 2006 SUB
EL CAMINO AT CORTE BELLA COUNTRY CLUB UNIT M
MCR 720-31, 2006 SUB
SANTA CATARINA AT CORTE BELLA COUNTRY CLUB UNIT L
MCR 773-35, 2006 SUB

SCALE: 1" = 100'

N W E S

Maricopa County Assessor G.I.S.

09-04-2009

5035301

MARICOPA COUNTY ASSESSOR'S OFFICE
301 W. JEFFERSON ST.
PHOENIX, AZ 85003
www.maricopa.gov/assessor

LEGEND:

- Subdivision Boundary Line
- Subdivision Boundary Corner
- Street Centerline
- Street Centerline Marker
- Section Corner Marker
- Indicates change in original lot boundary
- Parcel Boundary Line
- Parcel Split Line
- 123-45-678A Parcel Number
- Parcel Boundary Tie-In

REVISION INFORMATION IS LOCATED ON A SEPARATE DOCUMENT

Disclaimer - Indemnification
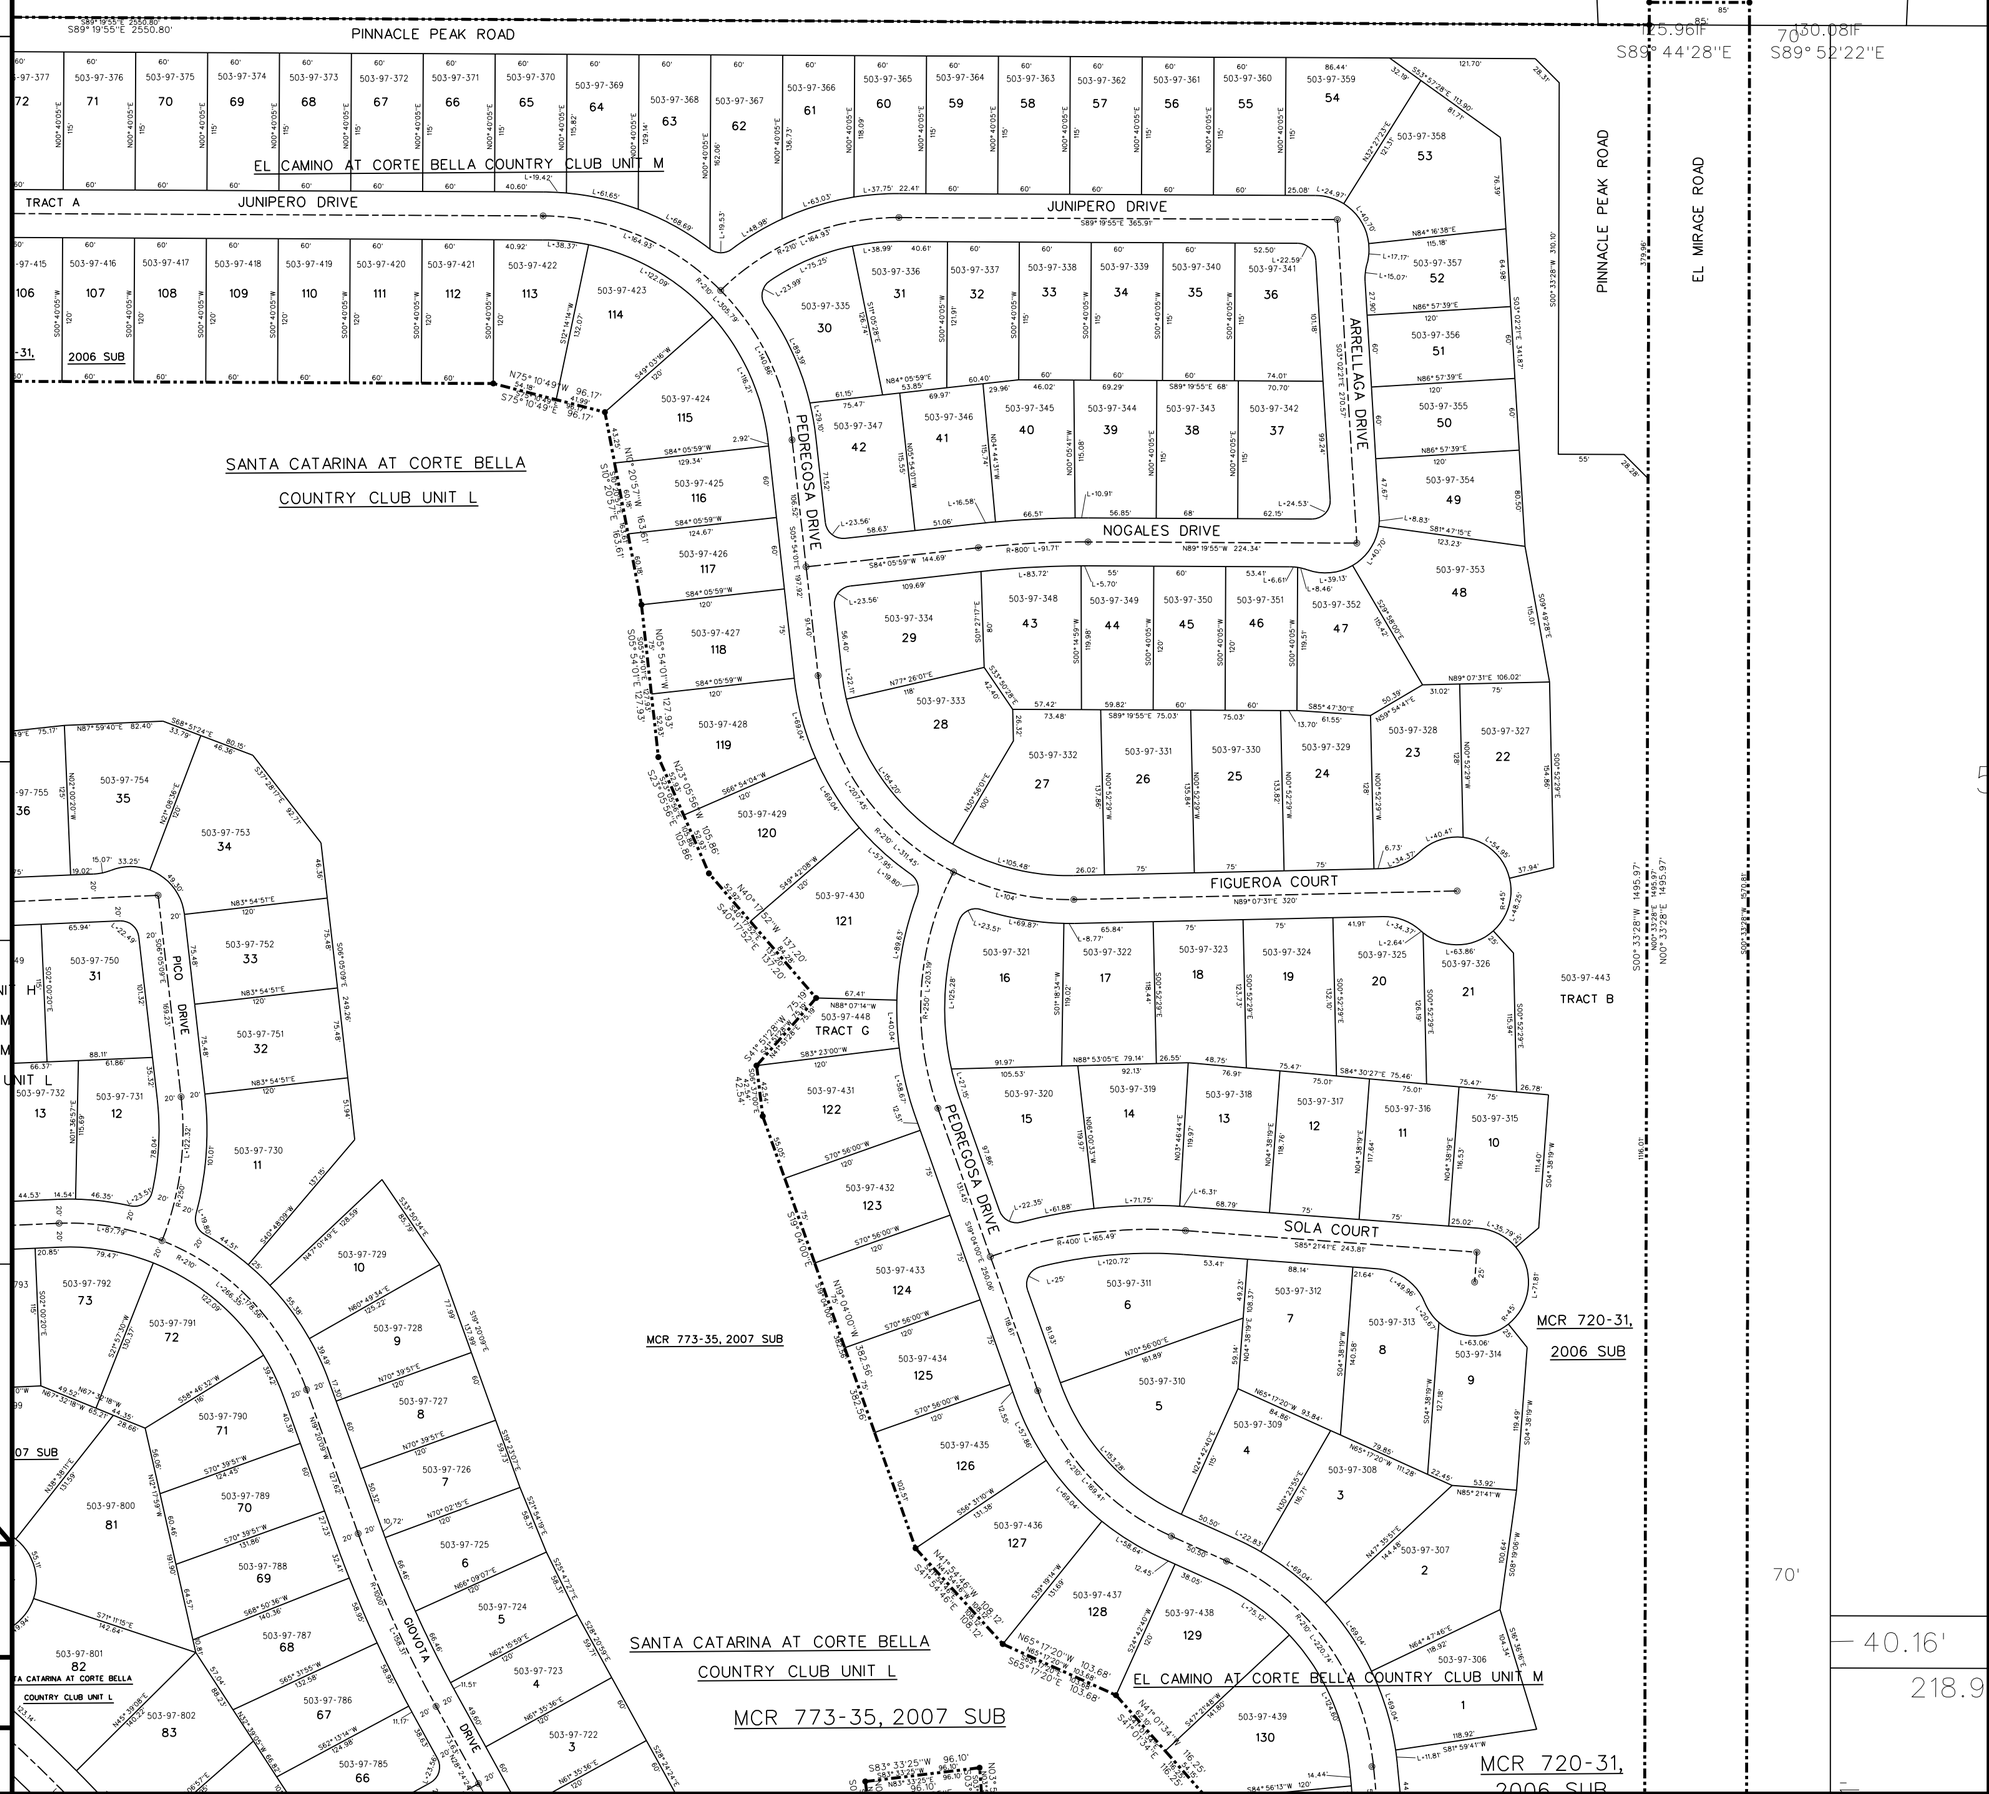
Requester/Purchaser understands and agrees that Maricopa County does not guarantee the accuracy of the data and information requested and hereby expressly disclaims any responsibility for the truth, lack of truth, validity, invalidity, accuracy, inaccuracy of any said data and information. The parcel lines on maps are for illustration purposes only and are not intended to be used as a survey product.