MARICOPA COUNTY

OFFICIAL PARCEL MAP

STATE OF ARIZONA

PT. SECTION 26 T04N R02W

MAP ID * 785 - 26 - 01 - 01

TOWNSHIP & RANGE GRID NUMBER | SECTION NUMBER | 1/4 SECTION NUMBER | 1/4/4 SECTION NUMBER

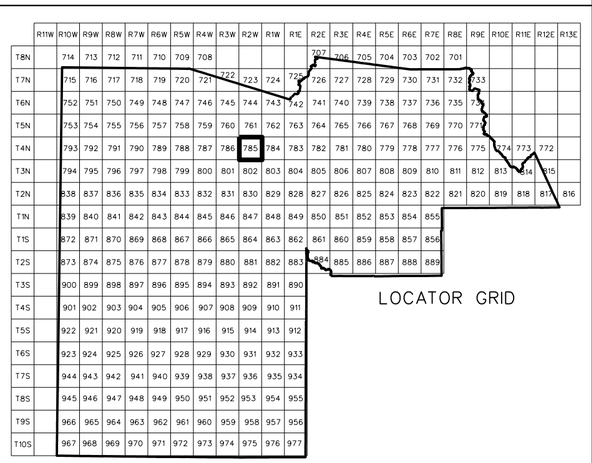

SECTION

06	05	04	03	02	01
07	08	09	10	11	12
18	17	16	15	14	13
19	20	21	22	23	24
30	29	28	27	26	25
31	32	33	34	35	36

1/4 SECTION

	N	
W	02 / 03	01 / 04	E
	S	

1/4 1/4 SECTION

	N	
W	02 / 03	01 / 04	E
	S	

ASSESSOR BOOKS & MAPS WITHIN THIS AREA

BOOK: 232 MAP: 44
BOOK: 232 MAP: 45

SUBDIVISIONS

SUN CITY GRAND PALM VIEW
MCR 569-42, 2003 SUB

SUN CITY GRAND SIERRA
MCR 593-16, 2003 SUB

SUN CITY GRAND CIMARRON
MCR 599-50, 2003 SUB

SUN CITY GRAND SAGUARO
MCR 624-12, 2004 SUB

SUN CITY GRAND HAVASU
MCR 624-13, 2004 SUB

SUN CITY GRAND THE MANORS
MCR 624-14, 2004 SUB

SCALE: 1" = 100'

N W E S

Maricopa County Assessor G.S.

12-05-2008

5037501

MARICOPA COUNTY ASSESSOR'S OFFICE
301 W. JEFFERSON ST.
PHOENIX, AZ 85003
www.maricopa.gov/assessor

LEGEND:

- Subdivision Boundary Line
- Subdivision Boundary Corner
- Street Centerline
- Street Centerline Marker
- Section Corner Marker
- Indicates change in original lot boundary
- Parcel Boundary Line
- Parcel Split Line
- 123-45-678A Parcel Number
- Parcel Boundary Tie-In

REVISION INFORMATION IS LOCATED ON A SEPARATE DOCUMENT

Disclaimer - Indemnification
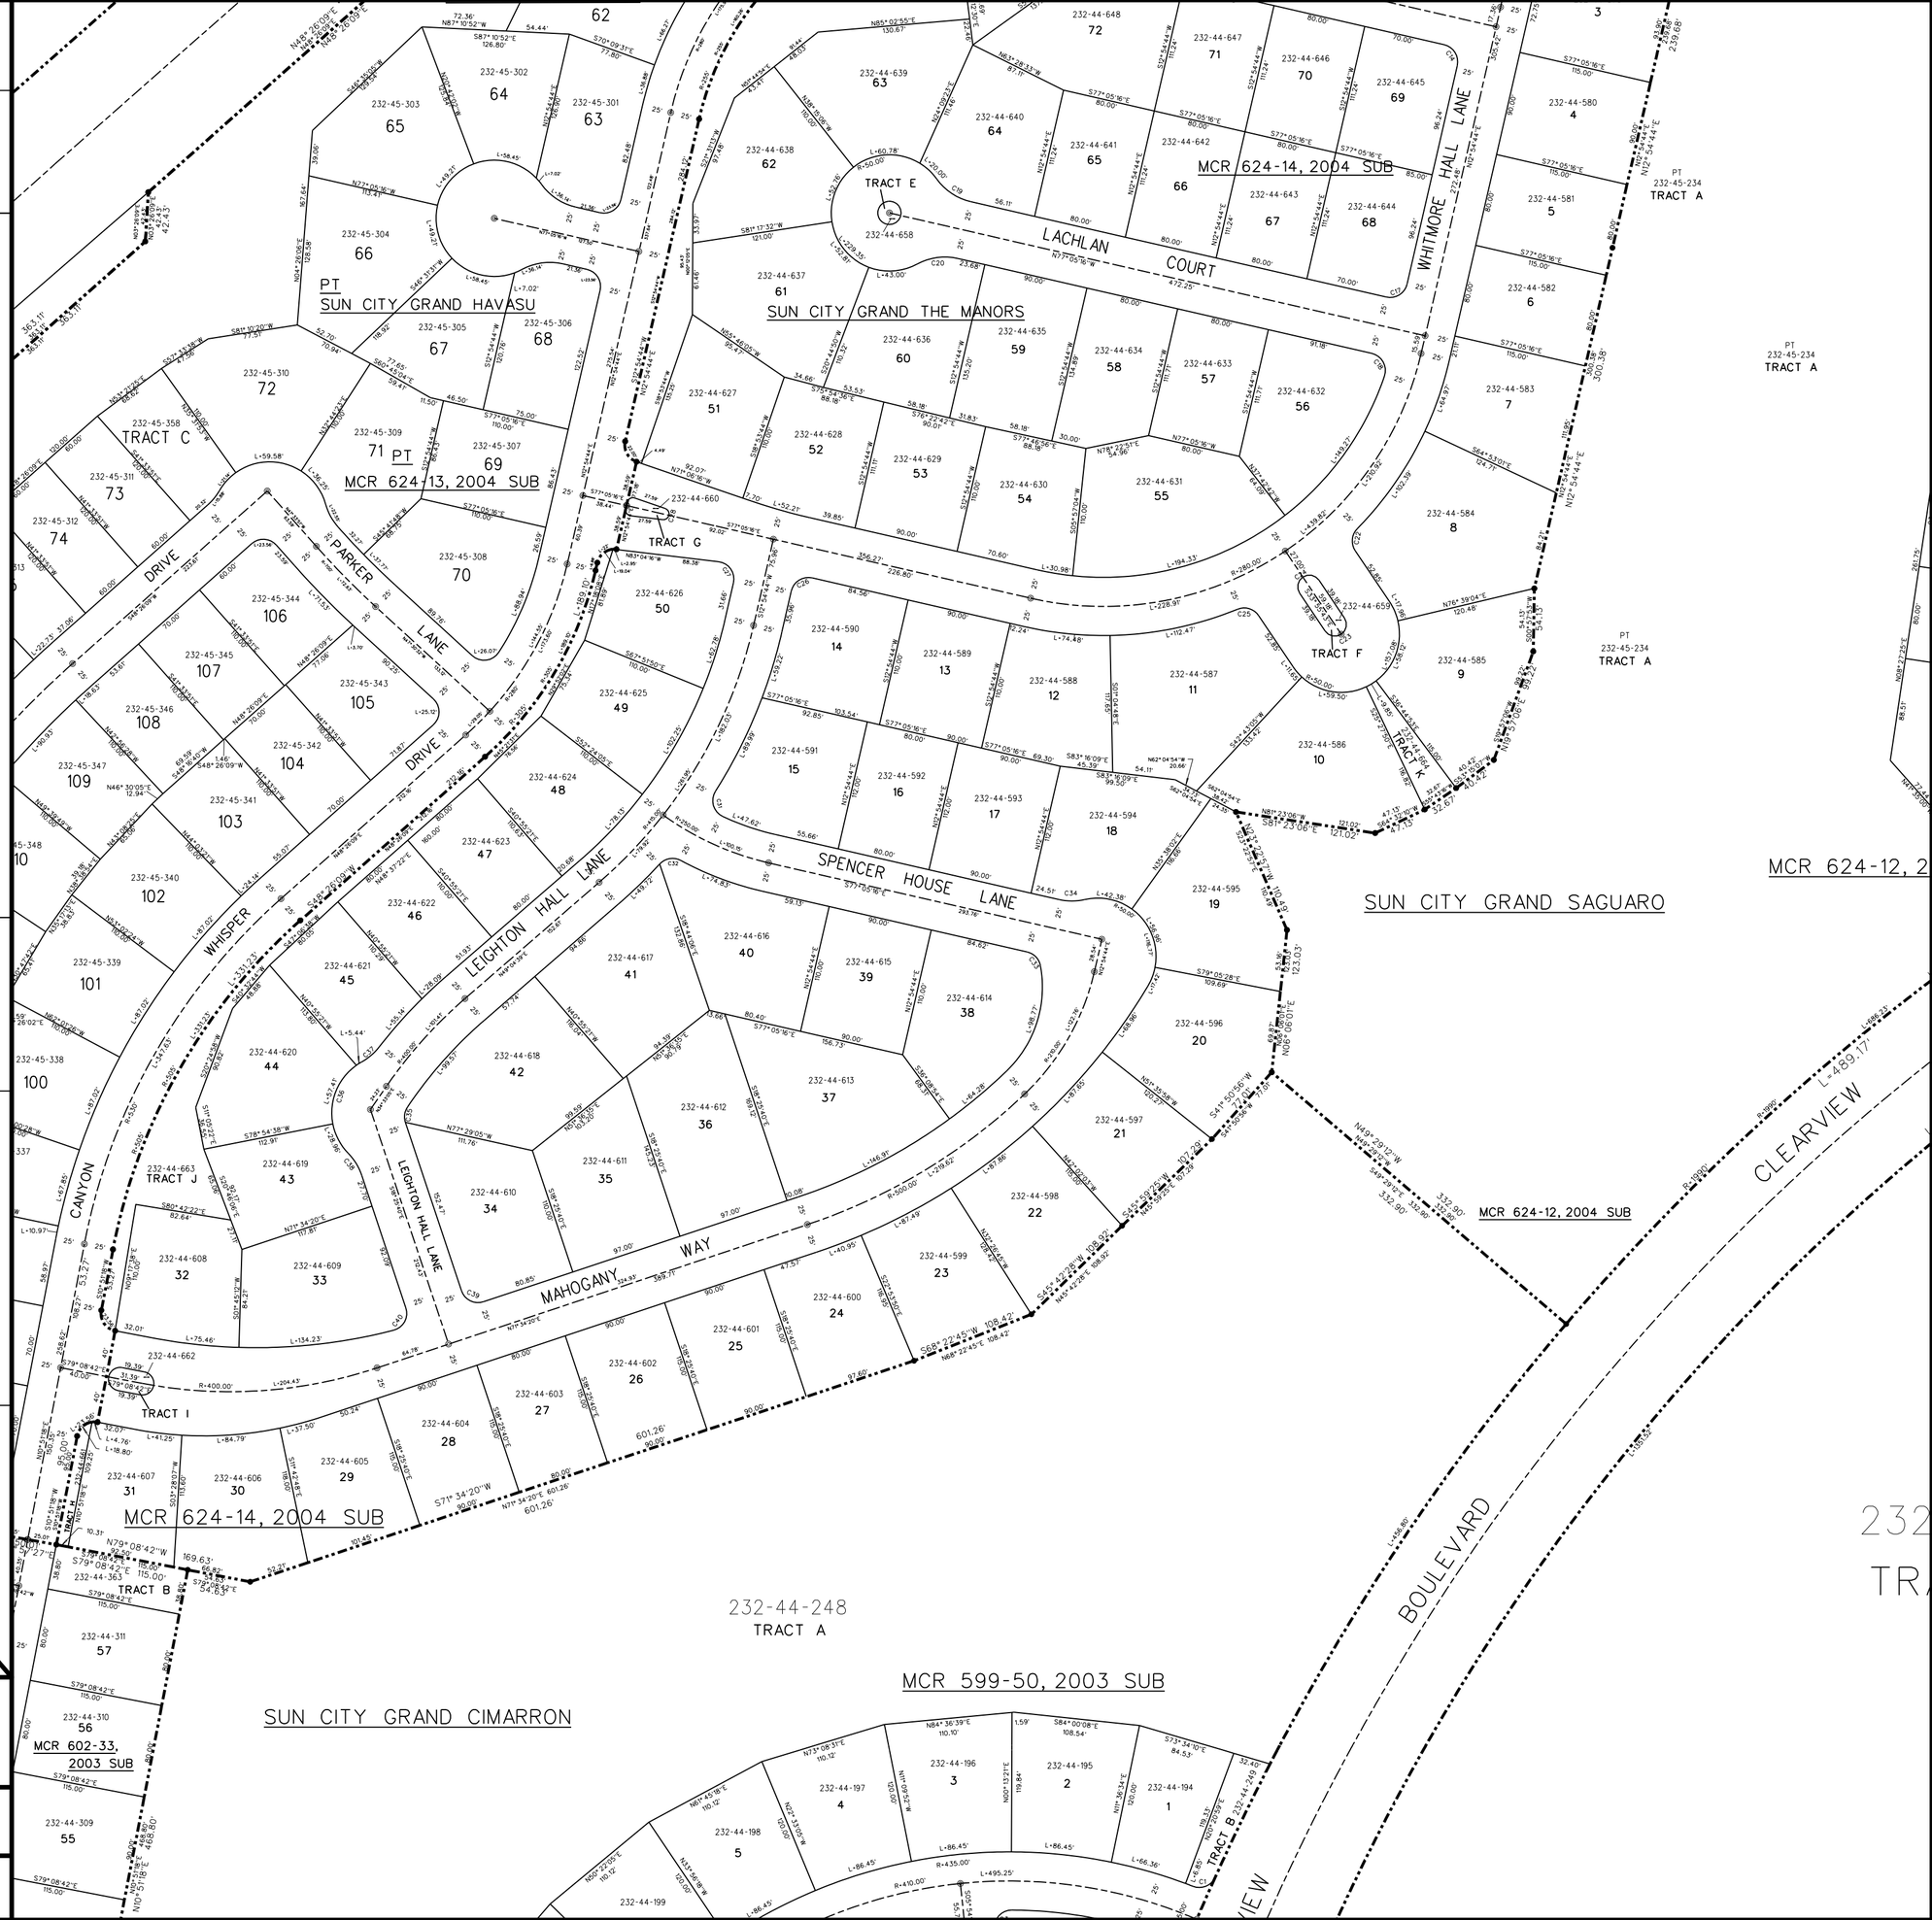
Requester/Purchaser understands and agrees that Maricopa County does not guarantee the accuracy of the data and information requested and hereby expressly disclaims any responsibility for the truth, lack of truth, validity, invalidity, accuracy, inaccuracy of any said data and information. The parcel lines on maps are for illustration purposes only and are not intended to be used as a survey product.