MARICOPA COUNTY
OFFICIAL PARCEL MAP
STATE OF ARIZONA

PT. SECTION 29 T03N R04E

MAP ID * 807 - 29 - 01 - 02

TOWNSHIP & RANGE GRID NUMBER | SECTION NUMBER | 1/4 SECTION NUMBER | 1/4/1/4 SECTION NUMBER

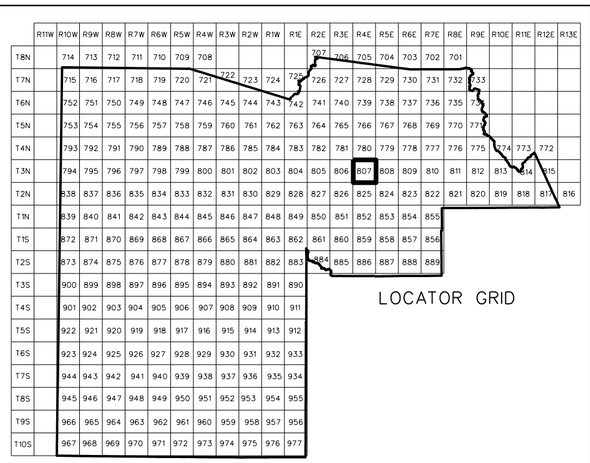

SECTION

06	05	04	03	02	01
07	08	09	10	11	12
18	17	16	15	14	13
19	20	21	22	23	24
30	29	28	27	26	25
31	32	33	34	35	36

1/4 SECTION: N 02, 01; W, E; 03, 04; S

1/4 1/4 SECTION: N 02, 01; W, E; 03, 04; S

ASSESSOR BOOKS & MAPS WITHIN THIS AREA

BOOK: 167 MAP: 76
BOOK: 168 MAP: 05
BOOK: 168 MAP: 06
BOOK: 168 MAP: 17

SUBDIVISIONS

+ALO OLIVO ESTATES 3
MCR 247-12, 1983 SUB
*ITYPLACE
MCR 372-43, 1995 SUB
4ND STREET & SHEA
MCR 374-08, 1995 SUB
MARBEYA CONDOMINIUMS
MCR 390-27, 1996 SUB
LA CAMARILLA VILLAS CONDOMINIUM
MCR 411-24, 1997 SUB
BELLA TERRA CONDOMINIUMS
MCR 781-25, 2007 SUB

SCALE: 1" = 100'

Maricopa County Assessor G.I.S.

09-16-2009

1680501

MARICOPA COUNTY ASSESSOR'S OFFICE
301 W. JEFFERSON ST.
PHOENIX, AZ 85003
www.maricopa.gov/assessor

LEGEND:

- Subdivision Boundary Line
- Subdivision Boundary Corner
- Street Centerline
- Street Centerline Marker 123-45-678A
- Section Corner Marker
- Indicates change in original lot boundary
- Parcel Boundary Line
- Parcel Split Line
- Parcel Number
- Parcel Boundary Tie-In

REVISION INFORMATION IS LOCATED ON A SEPARATE DOCUMENT

Disclaimer - Indemnification
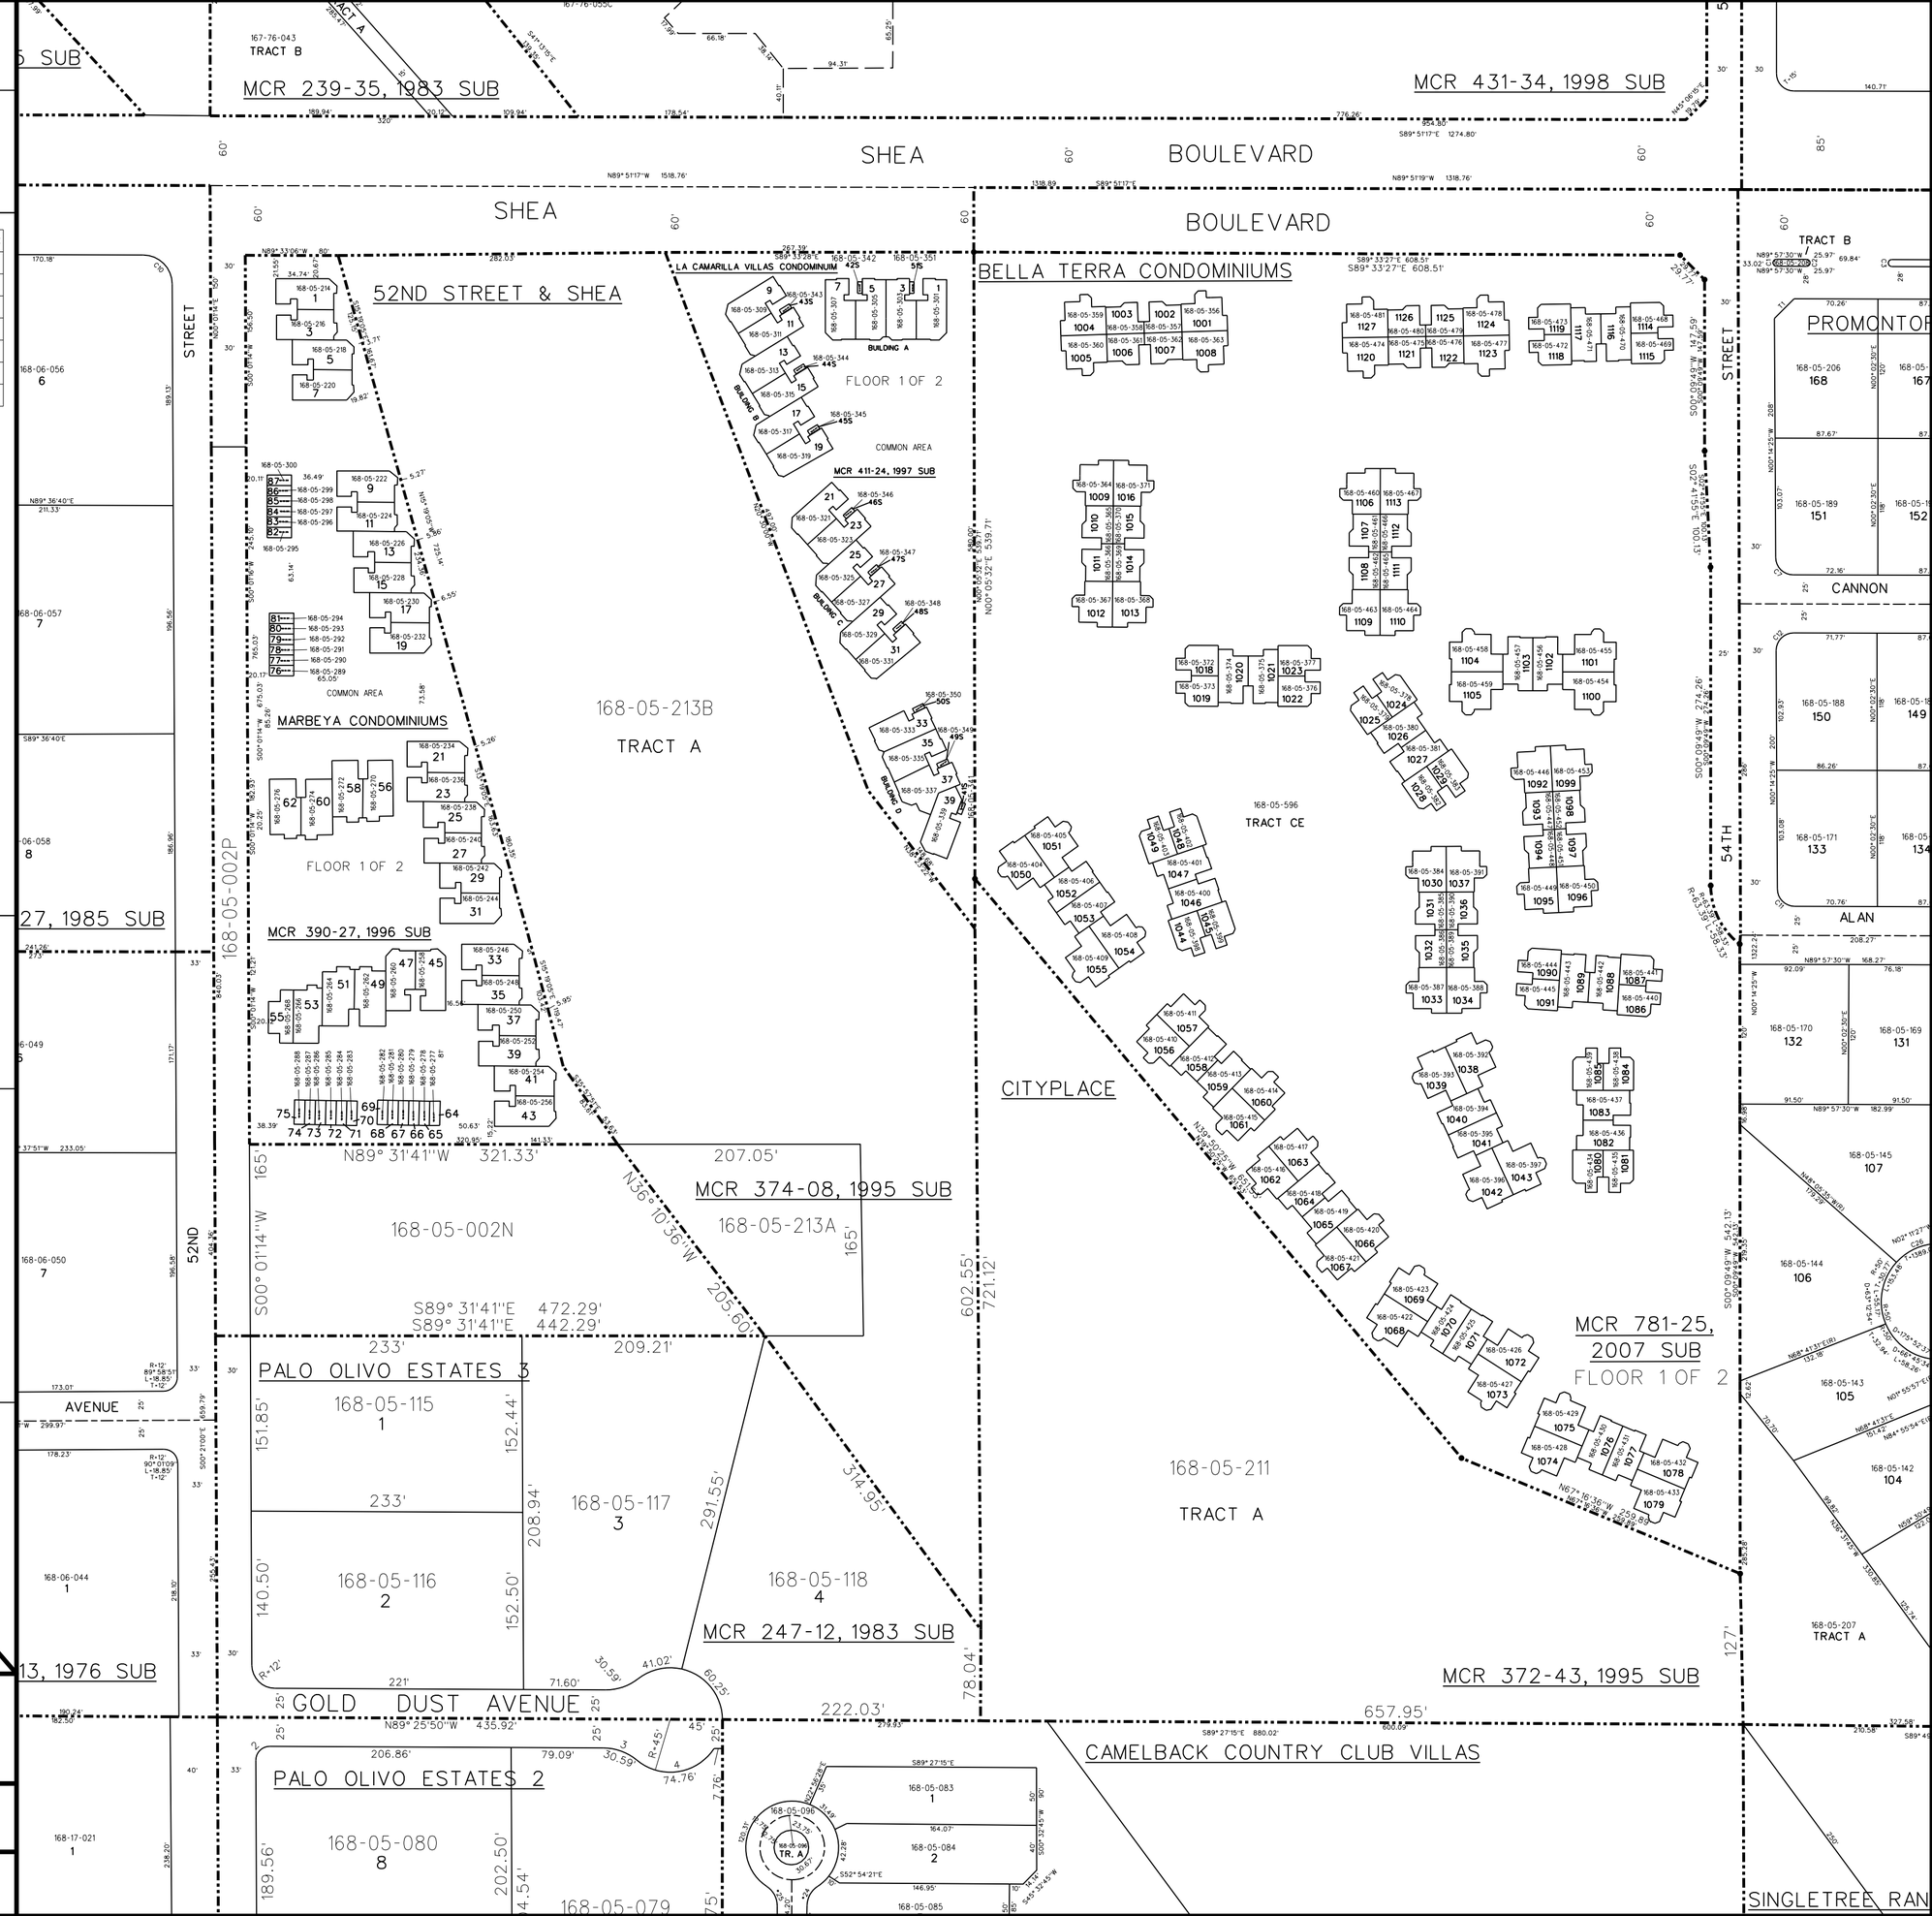
Requester/Purchaser understands and agrees that Maricopa County does not guarantee the accuracy of the data and information requested and hereby expressly disclaims any responsibility for the truth, lack of truth, validity, invalidity, accuracy, inaccuracy of any said data and information. The parcel lines on maps are for illustration purposes only and are not intended to be used as a survey product.