MARICOPA COUNTY

OFFICIAL PARCEL MAP

STATE OF ARIZONA

PT. SECTION 23 T01N R01E

MAP ID • 849 - 23 - 03 - 01

TOWNSHIP & RANGE GRID NUMBER | SECTION NUMBER | 1/4 SECTION NUMBER | 1/4/4 SECTION NUMBER

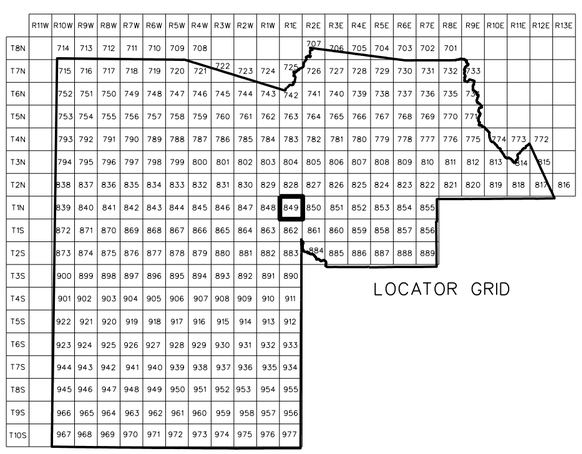

SECTION

06	05	04	03	02	01
07	08	09	10	11	12
18	17	16	15	14	13
19	20	21	22	23	24
30	29	28	27	26	25
31	32	33	34	35	36

1/4 SECTION

02	01
03	04

1/4 1/4 SECTION

02	01
03	04

ASSESSOR BOOKS & MAPS WITHIN THIS AREA

BOOK: 104 MAP: 52
BOOK: 104 MAP: 53
BOOK: 104 MAP: 54

SUBDIVISIONS

TUSCANO PHASE 1
MCR 612-18, 2004 SUB

TUSCANO ELEMENTARY SCHOOL
MCR 752-08, 2008 SUB

TUSCANO PCD PHASE 2 PARCEL F
MCR 922-08, 2009 SUB

TUSCANO PCD PHASE 2 PARCEL A
MCR 922-09, 2009 SUB

TUSCANO PCD PHASE 2 PARCEL D
MCR 922-10, 2008 SUB

SCALE: 1" = 100'

Maricopa County Assessor G.I.S.

09-29-2008

1045301

MARICOPA COUNTY ASSESSOR'S OFFICE
301 W. JEFFERSON ST.
PHOENIX, AZ 85003
www.maricopa.gov/assessor

LEGEND:

- Subdivision Boundary Line
- Subdivision Boundary Corner
- Street Centerline
- Street Centerline Marker 123-45-678A
- Section Corner Marker
- Indicates change in original lot boundary
- Parcel Boundary Line
- Parcel Split Line
- Parcel Number
- Parcel Boundary Tie-In

REVISION INFORMATION IS LOCATED ON A SEPARATE DOCUMENT

Disclaimer - Indemnification
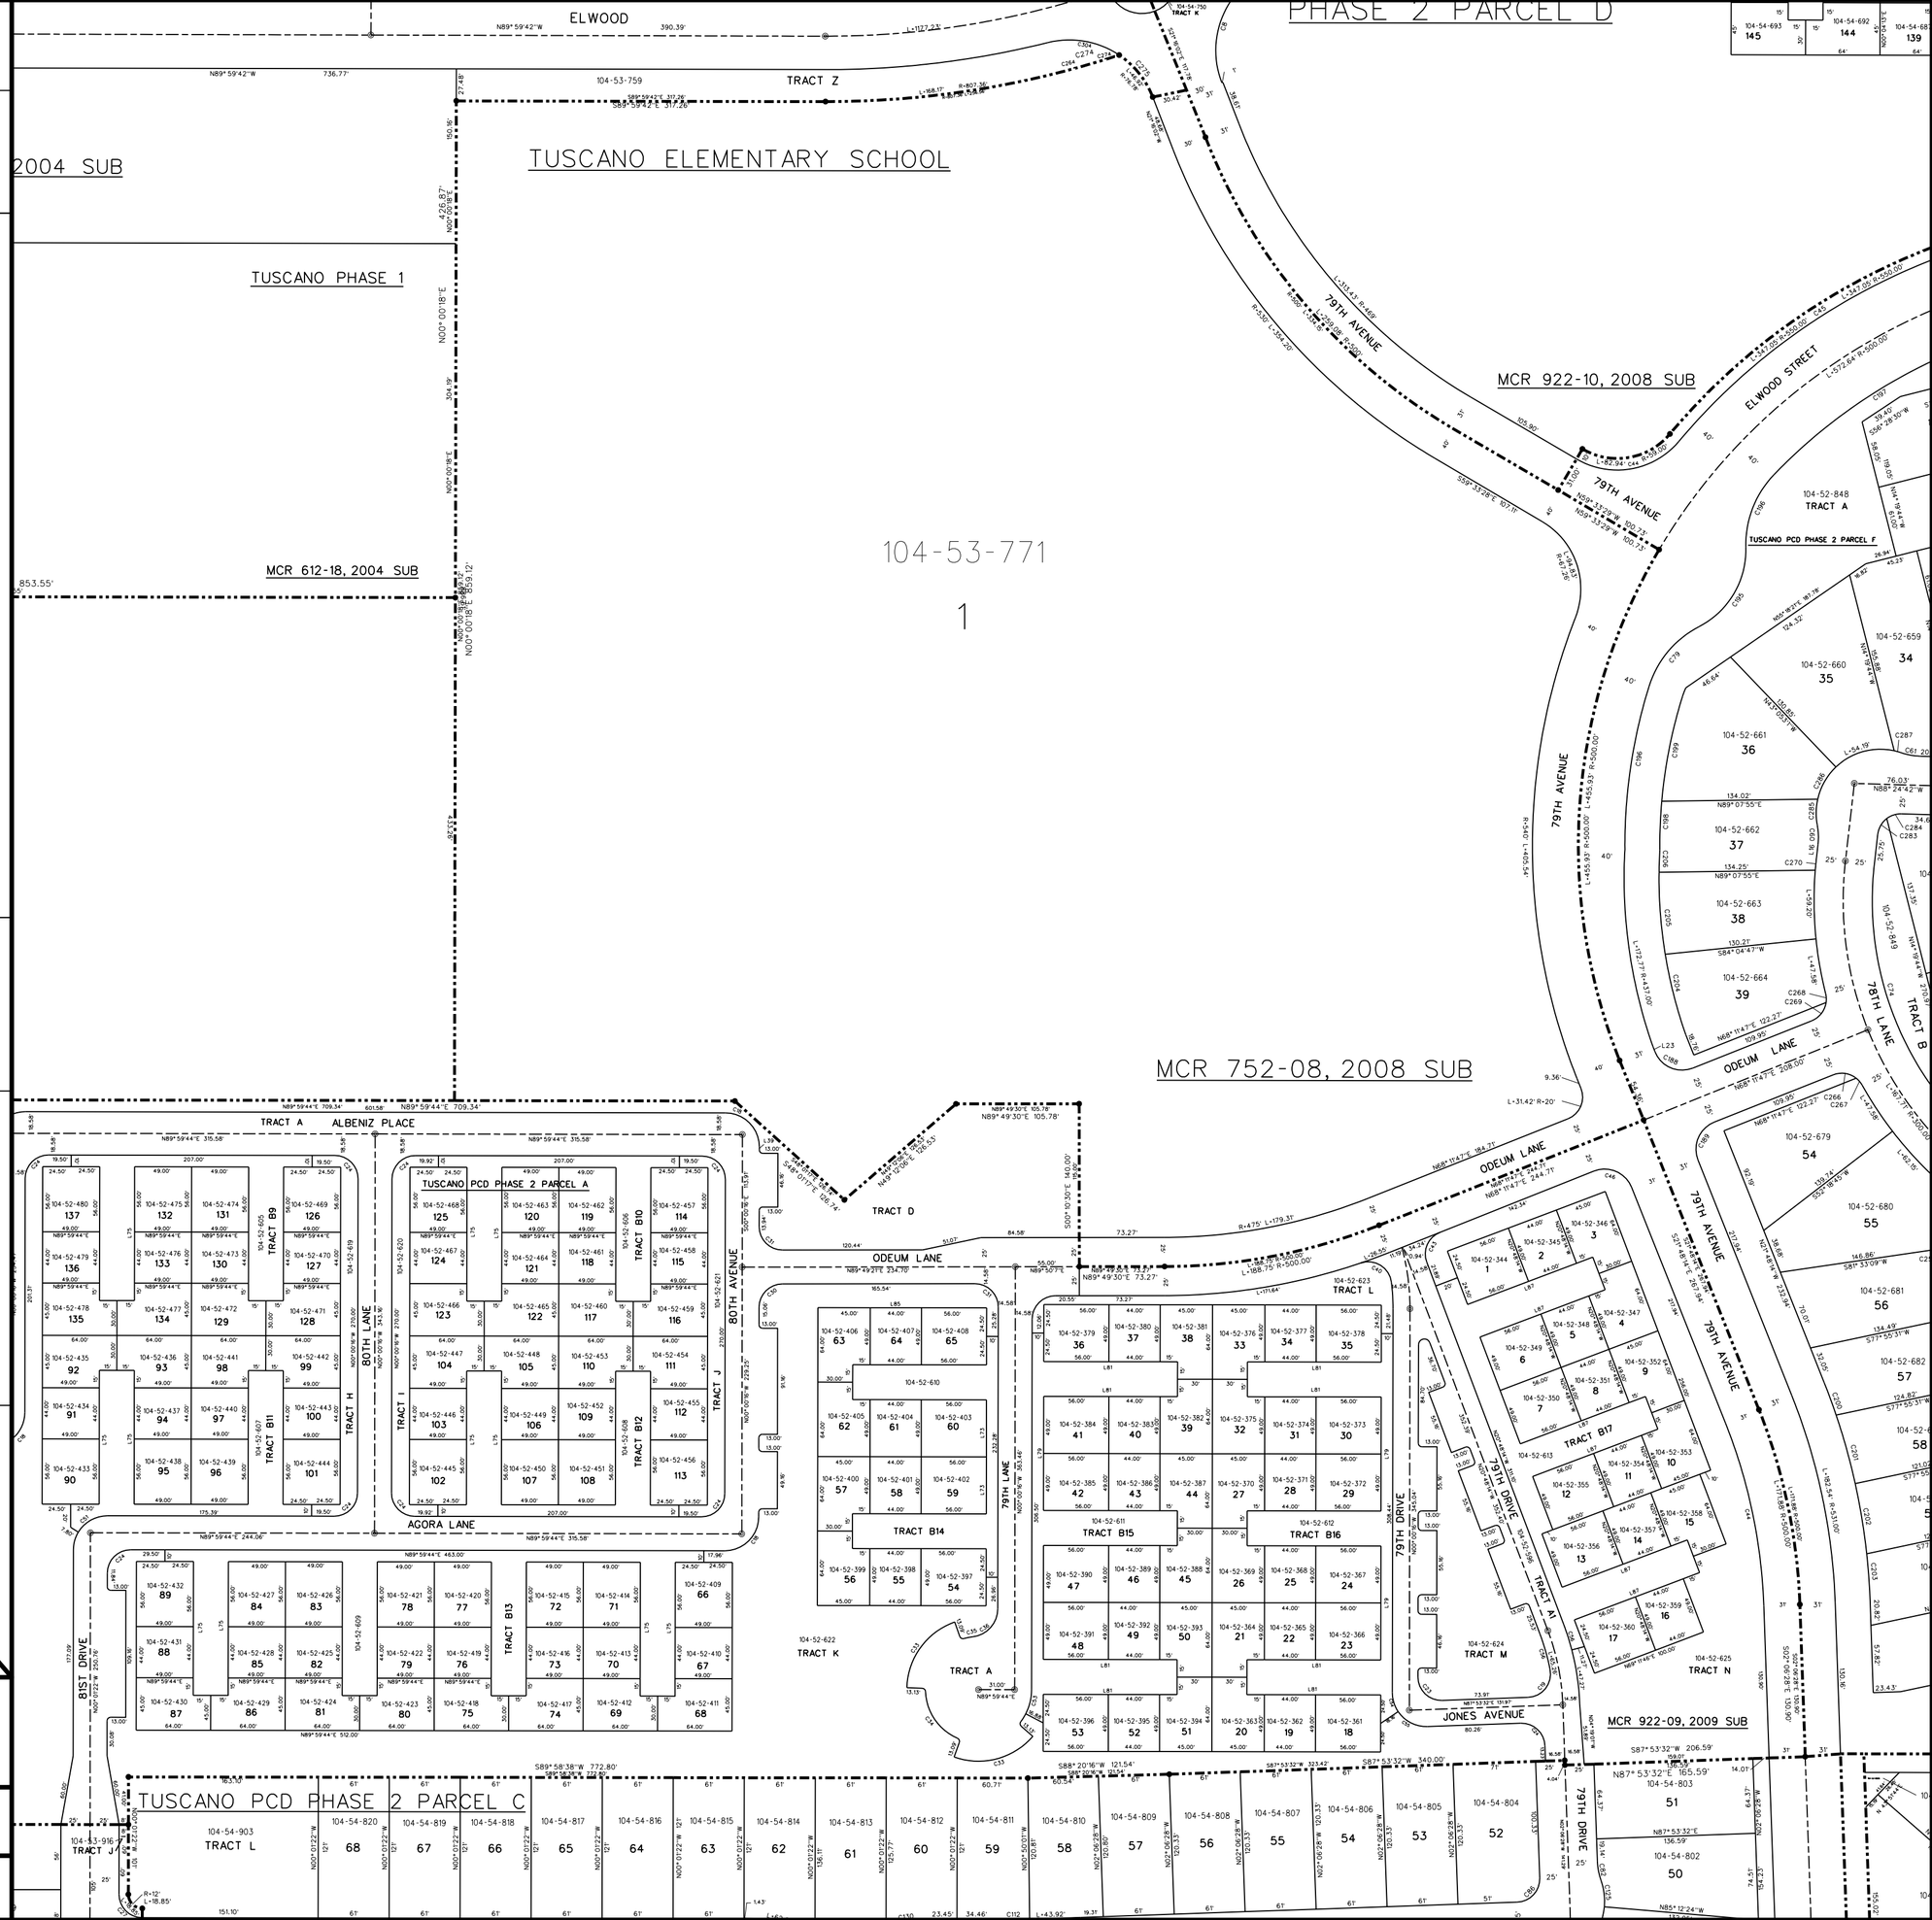
Requester/Purchaser understands and agrees that Maricopa County does not guarantee the accuracy of the data and information requested and hereby expressly disclaims any responsibility for the truth, lack of truth, validity, invalidity, accuracy, inaccuracy of any said data and information. The parcelines on maps are for illustration purposes only and are not intended to be used as a survey product.