MARICOPA COUNTY

OFFICIAL PARCEL MAP

STATE OF ARIZONA

PT. SECTION 33 T01N R02E

MAP ID * 850 - 33 - 01 - 04

TOWNSHIP & RANGE GRID NUMBER | SECTION NUMBER | ¼SECTION NUMBER | ¼¼SECTION NUMBER

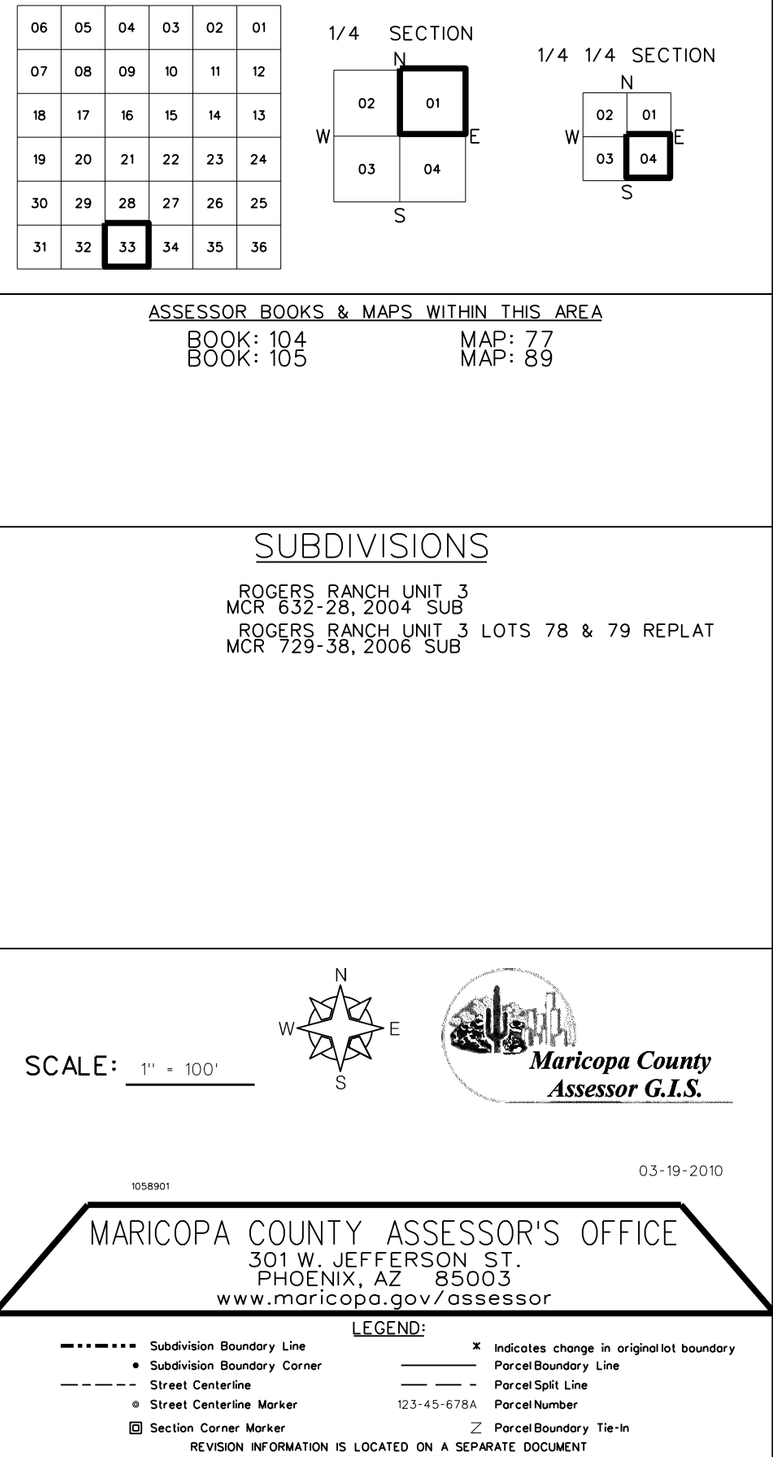

ASSESSOR BOOKS & MAPS WITHIN THIS AREA

BOOK: 104 MAP: 77
BOOK: 105 MAP: 89

SUBDIVISIONS

ROGERS RANCH UNIT 3
MCR 632-28, 2004 SUB

ROGERS RANCH UNIT 3 LOTS 78 & 79 REPLAT
MCR 729-38, 2006 SUB

SCALE: 1" = 100'

N W E S

Maricopa County Assessor G.I.S.

03-19-2010

1058901

MARICOPA COUNTY ASSESSOR'S OFFICE
301 W. JEFFERSON ST.
PHOENIX, AZ 85003
www.maricopa.gov/assessor

LEGEND:

- Subdivision Boundary Line
- Subdivision Boundary Corner
- Street Centerline
- Street Centerline Marker
- Section Corner Marker
- Indicates change in original lot boundary
- Parcel Boundary Line
- Parcel Split Line
- 123-45-678A Parcel Number
- Parcel Boundary Tie-In

REVISION INFORMATION IS LOCATED ON A SEPARATE DOCUMENT

Disclaimer - Indemnification

Requester/Purchaser understands and agrees that Maricopa County does not guarantee the accuracy of the data and information requested and hereby expressly disclaims any responsibility for the truth, lack of truth, validity, invalidity, accuracy, inaccuracy of any said data and information. The parcelines on maps are for illustration purposes only and are not intended to be used as a survey product.

MCR 623-28, 2004 SUB
ROGERS RANCH UNIT 3
TRACT A
TRACT B
TRACT C
TRACT D
TRACT E
TRACT F
TRACT H
TRACT I
ALTA VISTA ROAD
ALTA VISTA
44TH
ST. CATHERINE
43RD AVENUE
ST. ANNE
APOLLO ROAD
ST. KATERI DRIVE
VINEYARD ROAD
ROGERS RANCH UNIT 3 LOTS 78 AND 79 REPLAT MCR 729-38, 2006 SUB
MCR 632-28, 2004 SUB