MARICOPA COUNTY

OFFICIAL PARCEL MAP

STATE OF ARIZONA

PT. SECTION 13 T01N R05E

MAP ID * 853 - 13 - 01 - 03

TOWNSHIP & RANGE GRID NUMBER | SECTION NUMBER | ¼SECTION NUMBER | ¼¼SECTION NUMBER

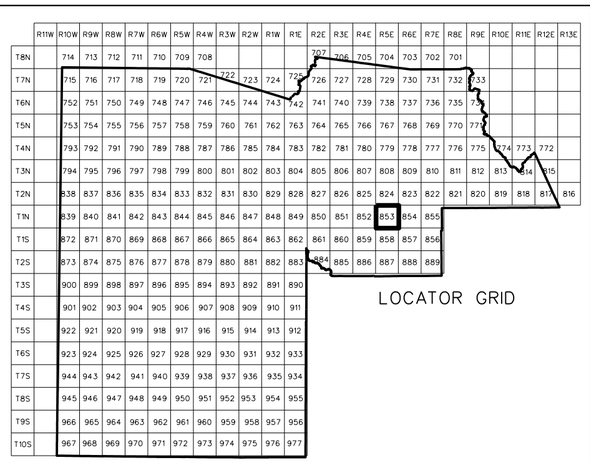

SECTION

06	05	04	03	02	01
07	08	09	10	11	12
18	17	16	15	14	13
19	20	21	22	23	24
30	29	28	27	26	25
31	32	33	34	35	36

1/4 SECTION

02	01
03	04

1/4 1/4 SECTION

02	01
03	04

ASSESSOR BOOKS & MAPS WITHIN THIS AREA

BOOK: 137 MAP: 01
BOOK: 137 MAP: 02
BOOK: 137 MAP: 03
BOOK: 137 MAP: 04
BOOK: 137 MAP: 33
BOOK: 137 MAP: 38

SUBDIVISIONS

MILLETT MANOR
MCR 201-31, 1979 SUB

MILLETT MANOR UNIT 2
MCR 235-38, 1982 SUB

*OURY ESTATES UNITS 6&7 AMD
MCR 298-08, 1987 SUB

*OURY ESTATES UNIT 8
MCR 368-02, 1994 SUB

SCALE: 1" = 100'

Maricopa County Assessor G.I.S.

06-17-2009

1370101

MARICOPA COUNTY ASSESSOR'S OFFICE
301 W. JEFFERSON ST.
PHOENIX, AZ 85003
www.maricopa.gov/assessor

LEGEND:

- Subdivision Boundary Line
- Subdivision Boundary Corner
- Street Centerline
- Street Centerline Marker
- Section Corner Marker
- Indicates change in original lot boundary
- Parcel Boundary Line
- Parcel Split Line
- 123-45-678A Parcel Number
- Parcel Boundary Tie-In

REVISION INFORMATION IS LOCATED ON A SEPARATE DOCUMENT

Disclaimer - Indemnification
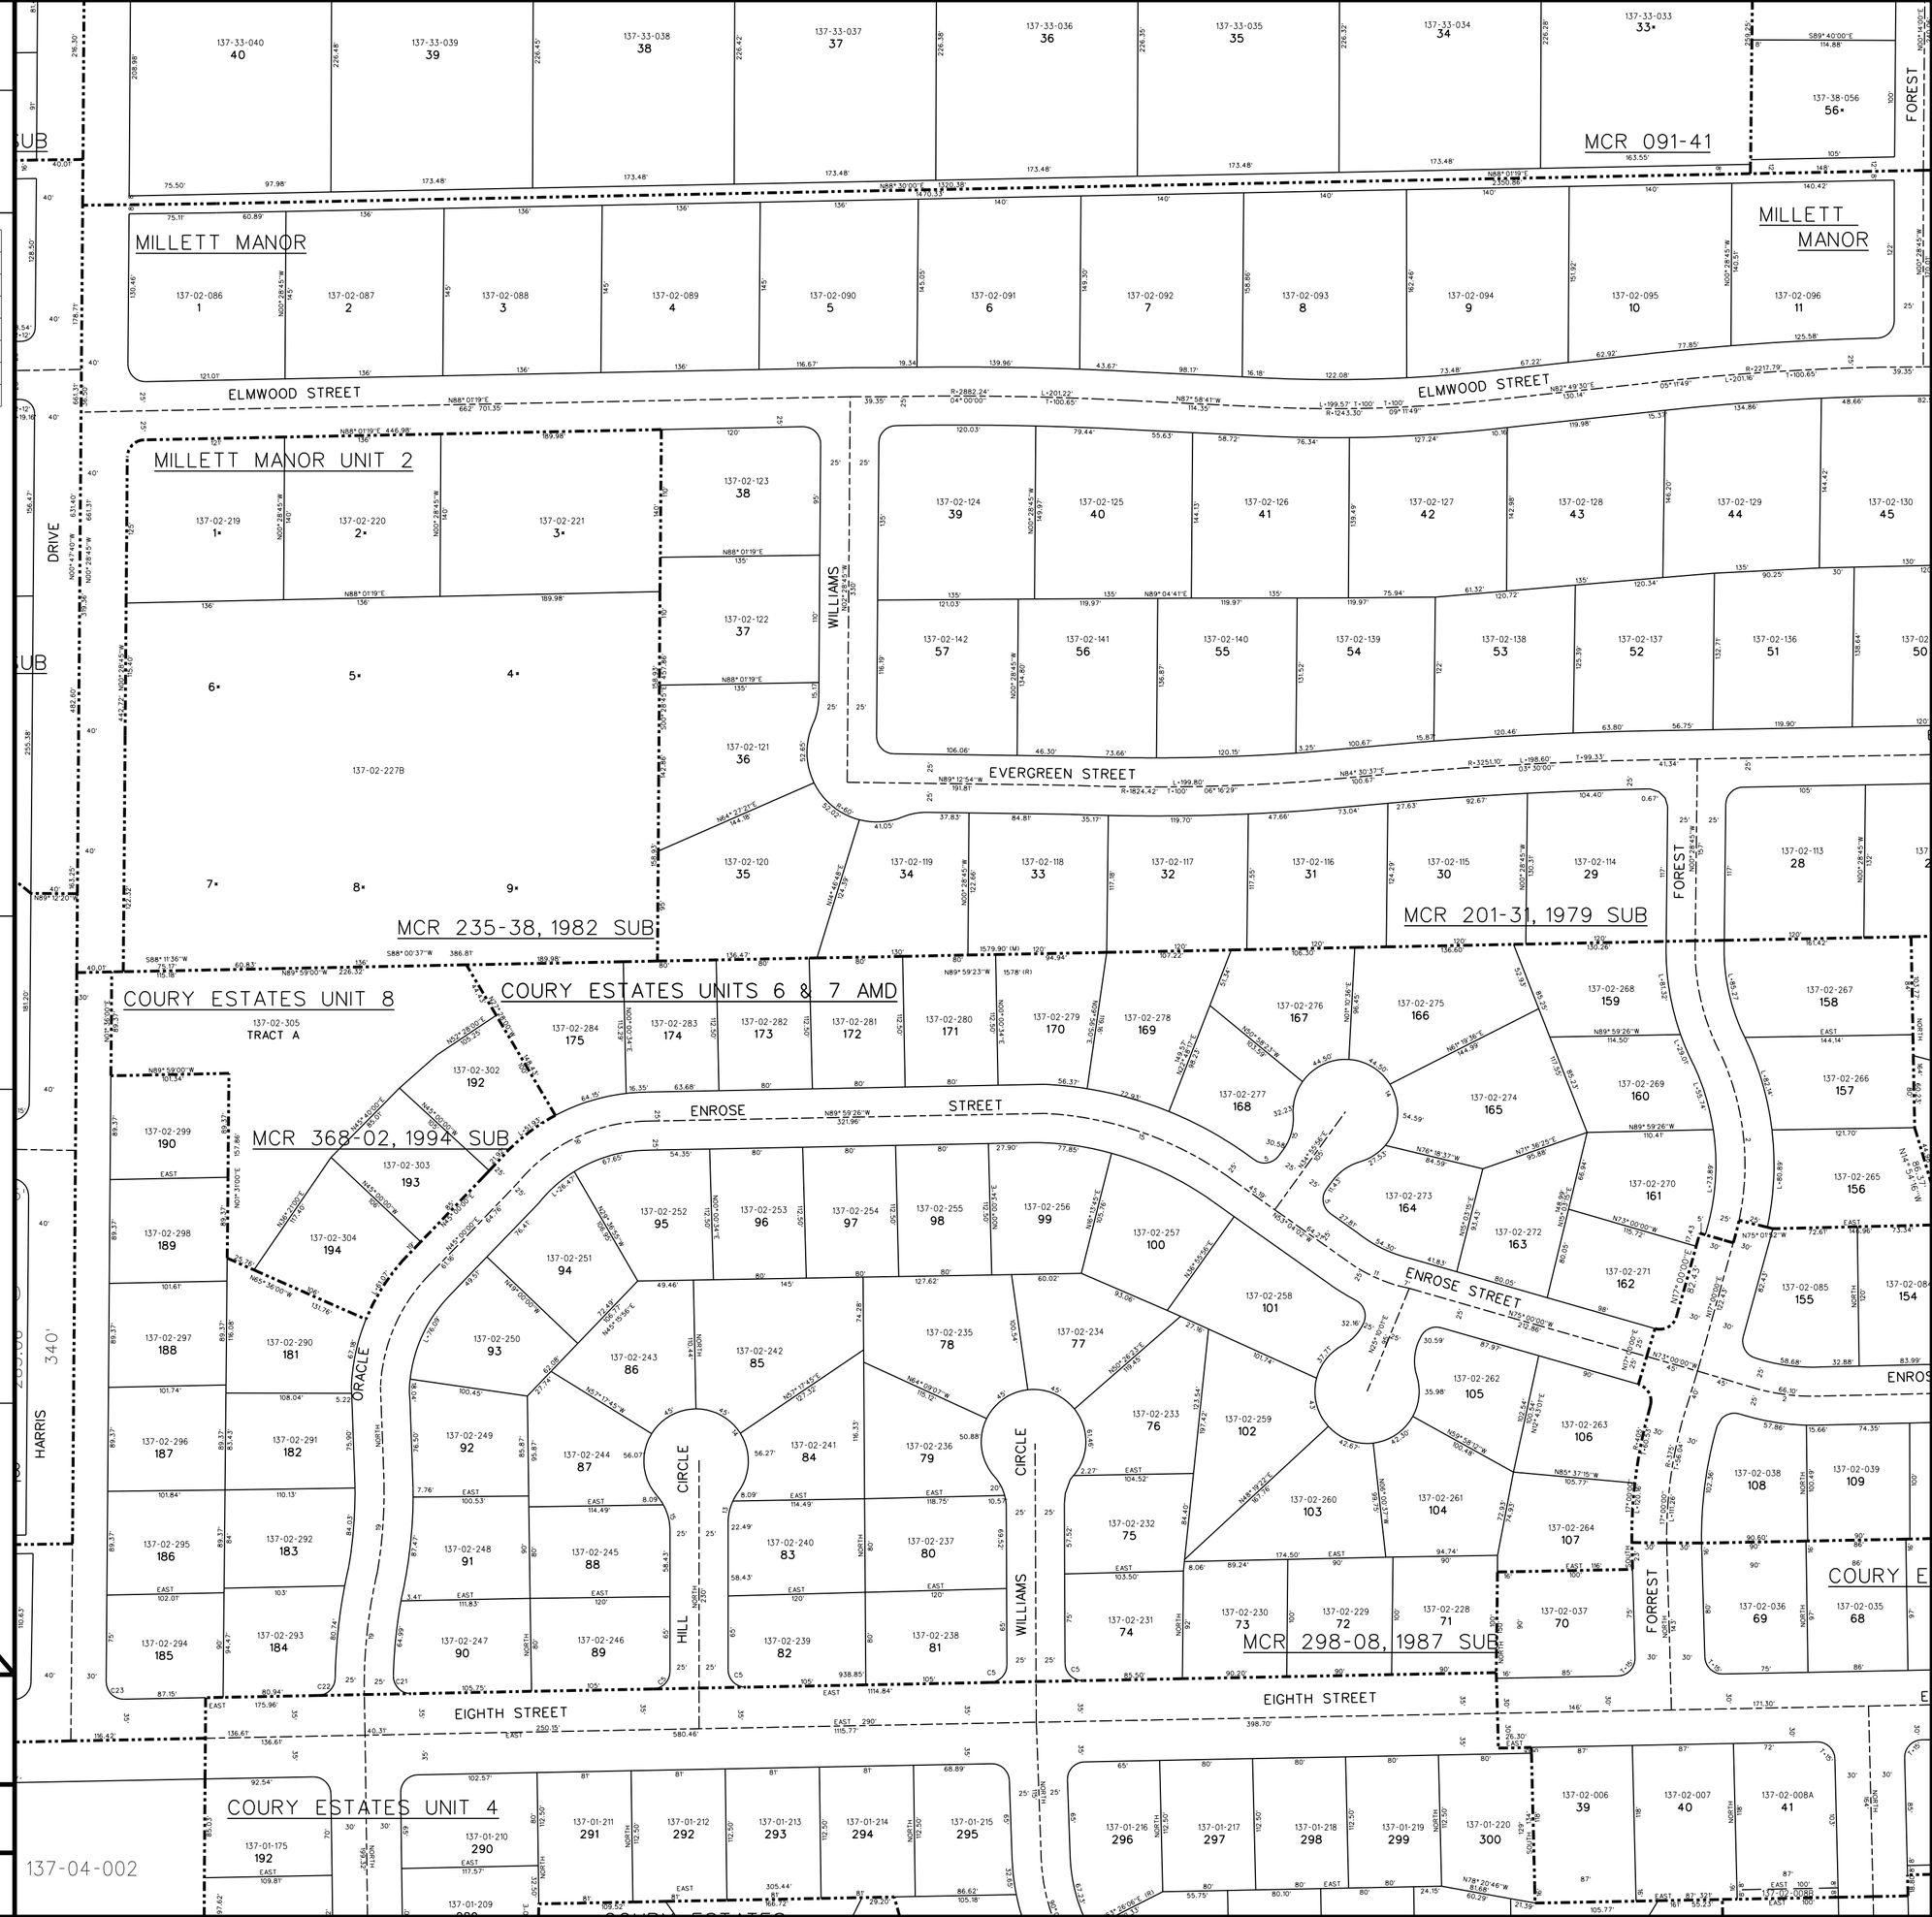
Requester/Purchaser understands and agrees that Maricopa County does not guarantee the accuracy of the data and information requested and hereby expressly disclaims any responsibility for the truth, lack of truth, validity, invalidity, accuracy, inaccuracy of any said data and information. The parcelines on maps are for illustration purposes only and are not intended to be used as a survey product.